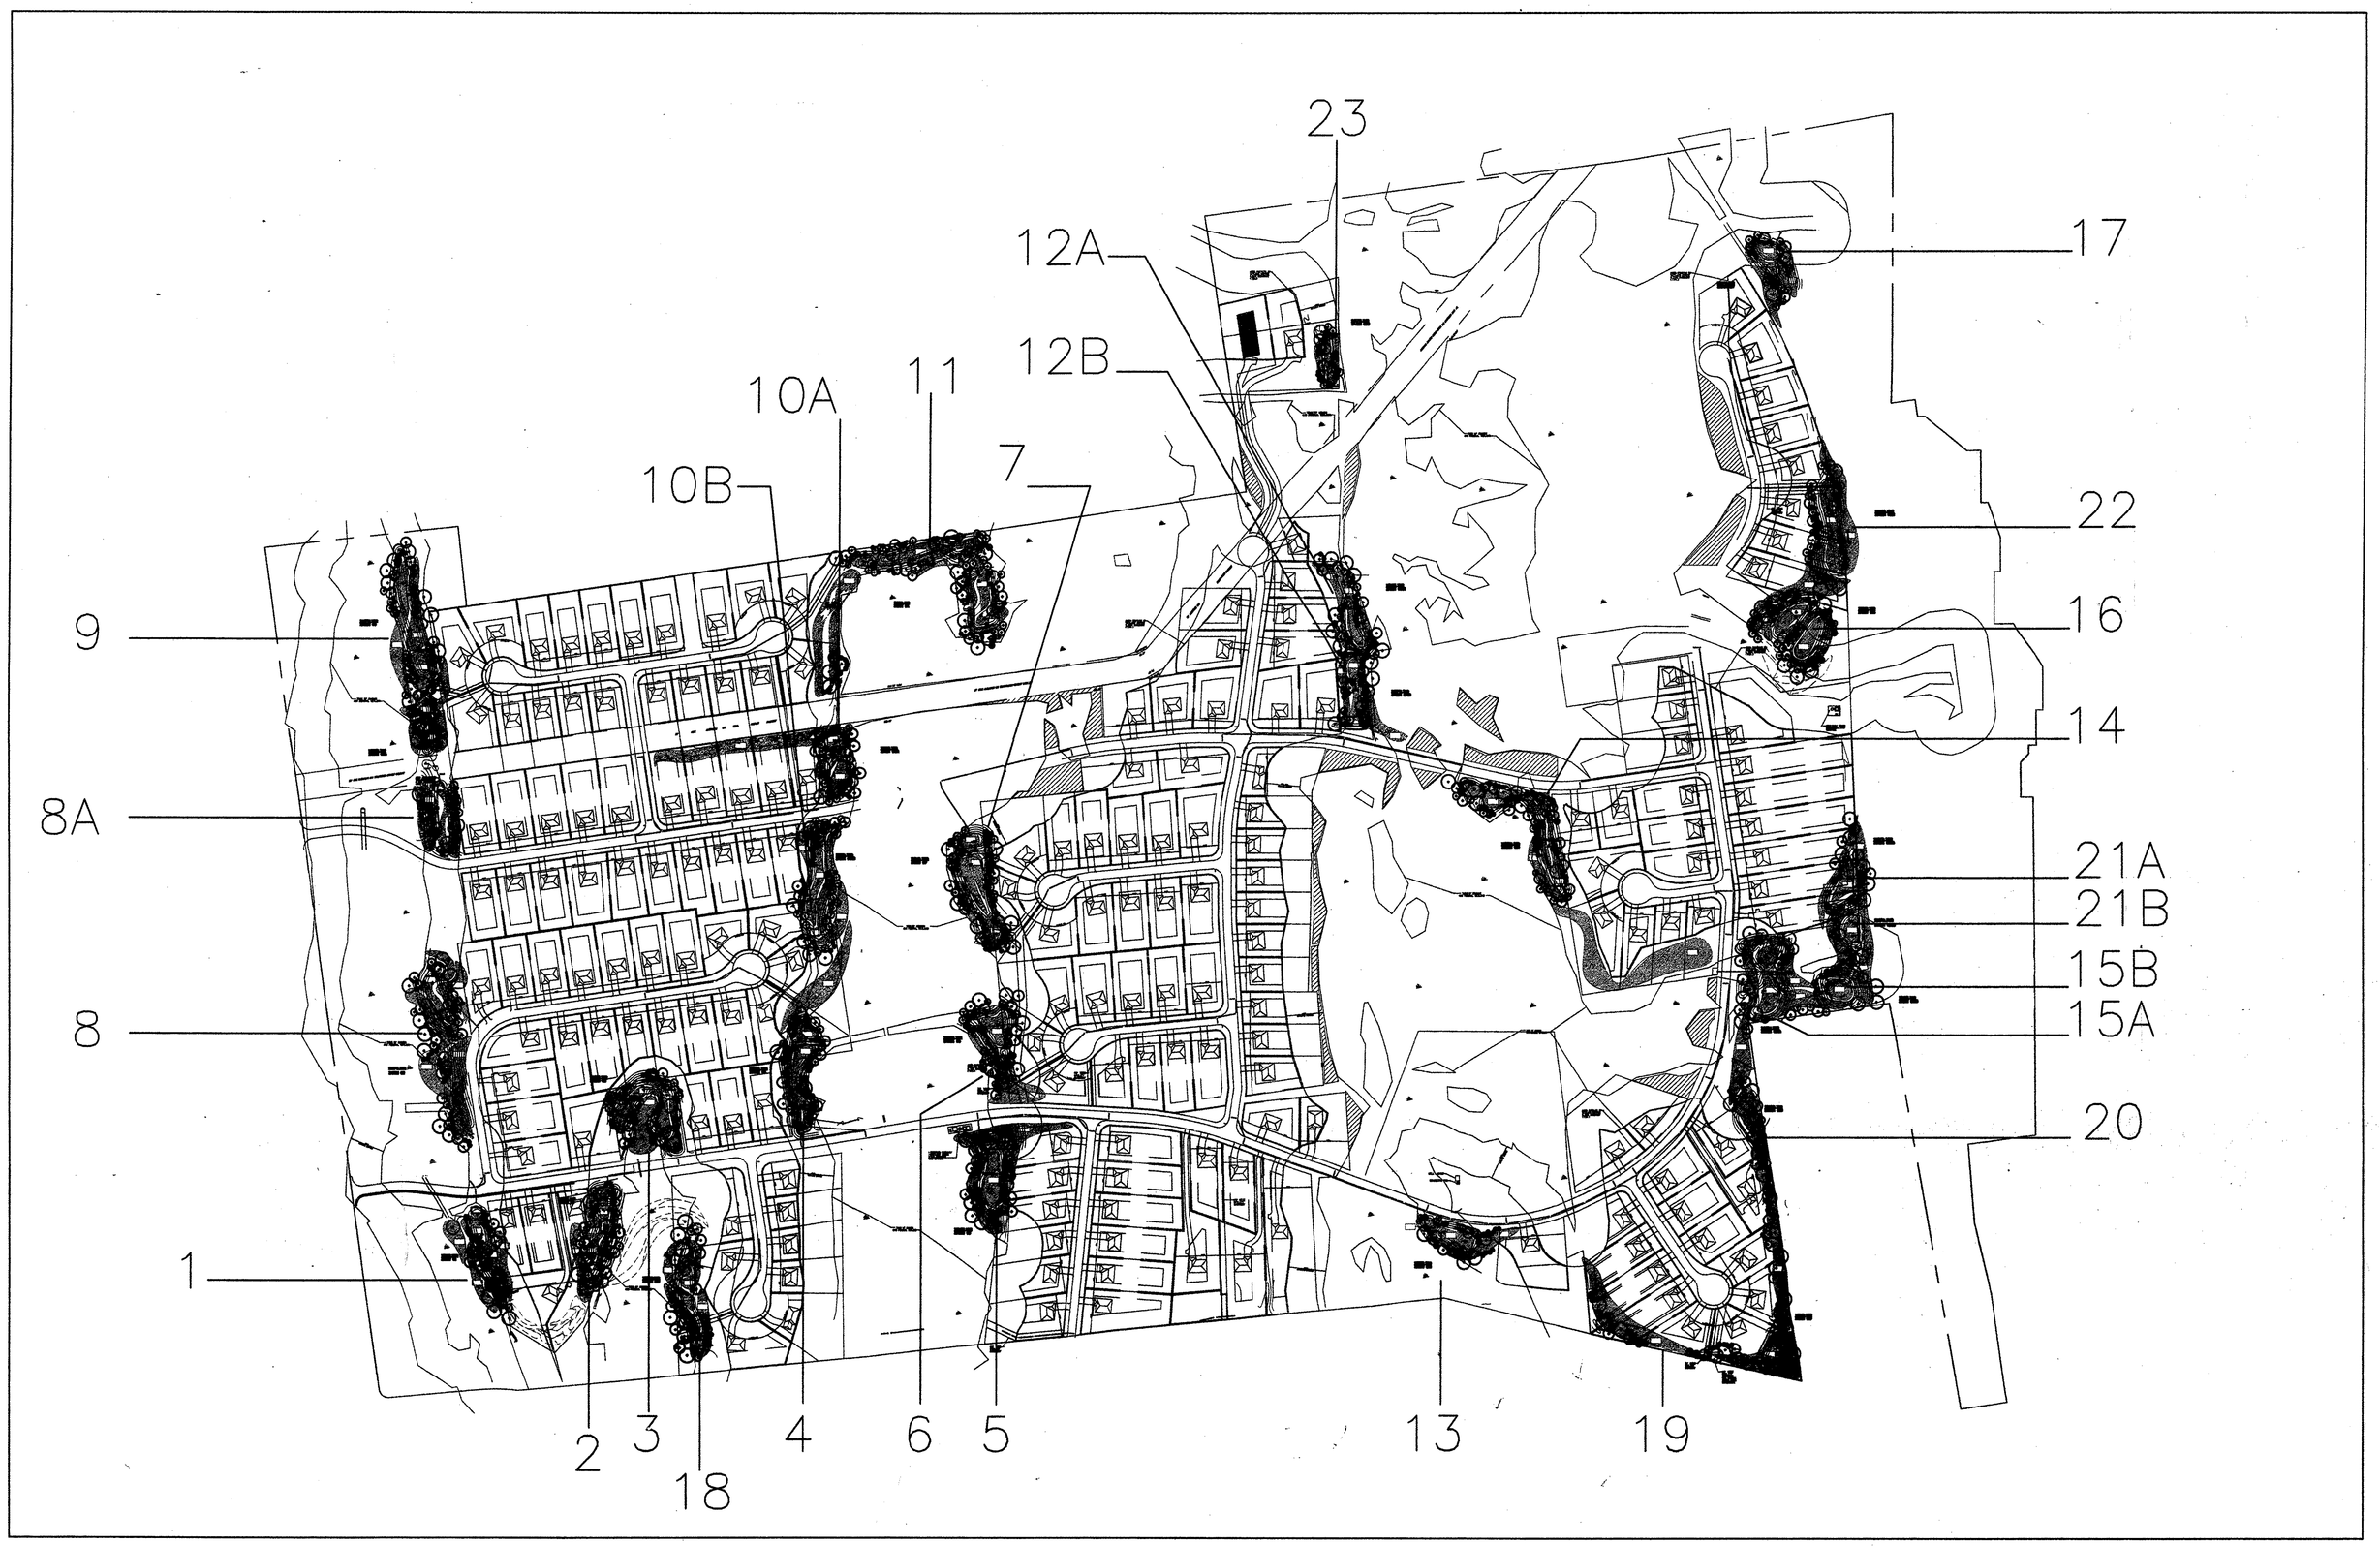

THE MEADOWS
& STEPHANS GREEN

Town of Somers
Westchester County, New York

DIVNEY • TUNG • SCHWALBE

Divney Tung Schwalbe, LLP
One North Broadway
White Plains, NY 10601
914 428 0010
914 428 0017 FAX

Planning
Engineering
Landscape Architecture
Environmental Services
Project Management

EVANS ASSOCIATES
ENVIRONMENTAL
CONSULTING, INC.

88 BRADLEY ROAD WOODBRIDGE, CT 06525
(203) 397-2737 (PHONE)
(203) 397-0118 (FAX)

N

SCALE: 1" = 200'

REVISIONS NO.	DATE	ISSUE

DRAWING TITLE

SITE PLAN
SHOWING ALL
BIOFILTER BASINS

DESIGNED BY SWH	DRAWN BY SWH
PROJECT NO. 437	DATE 05/18/99
DRAWING NO. P-10	